Name of work: Constructio of CC roads and drains at LBS Nagara in ward no-4

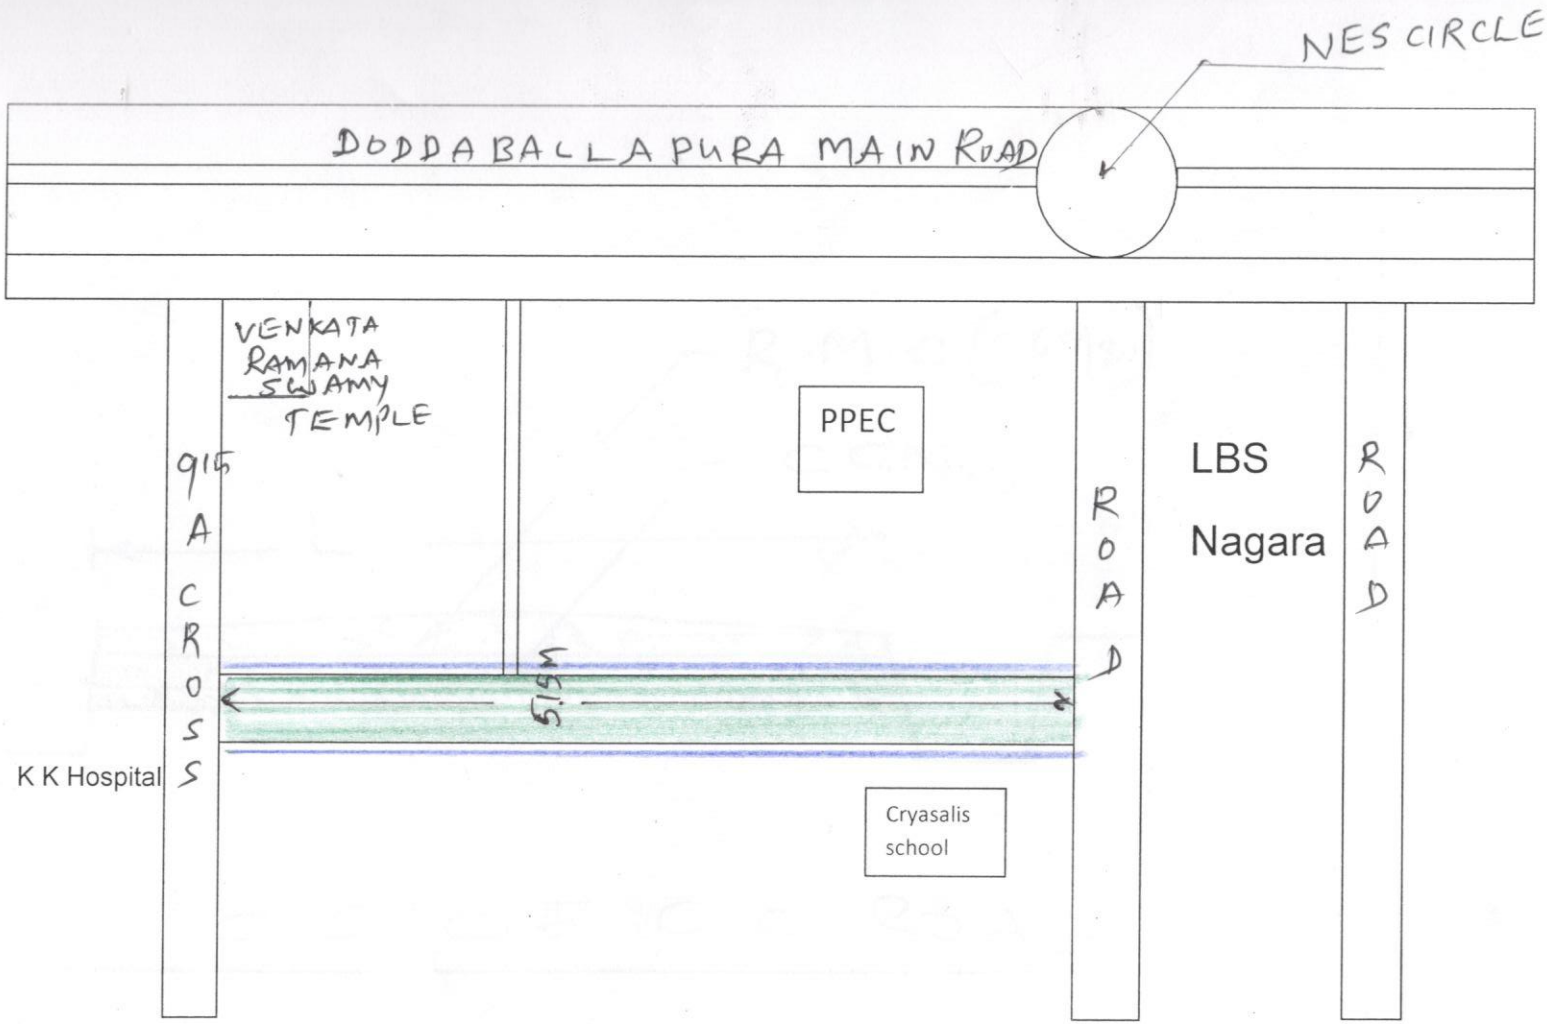

INDEX: PROPOSED
CC ROAD
DESILTING OF DRAINS.

Ramaj earch

AE

AEE

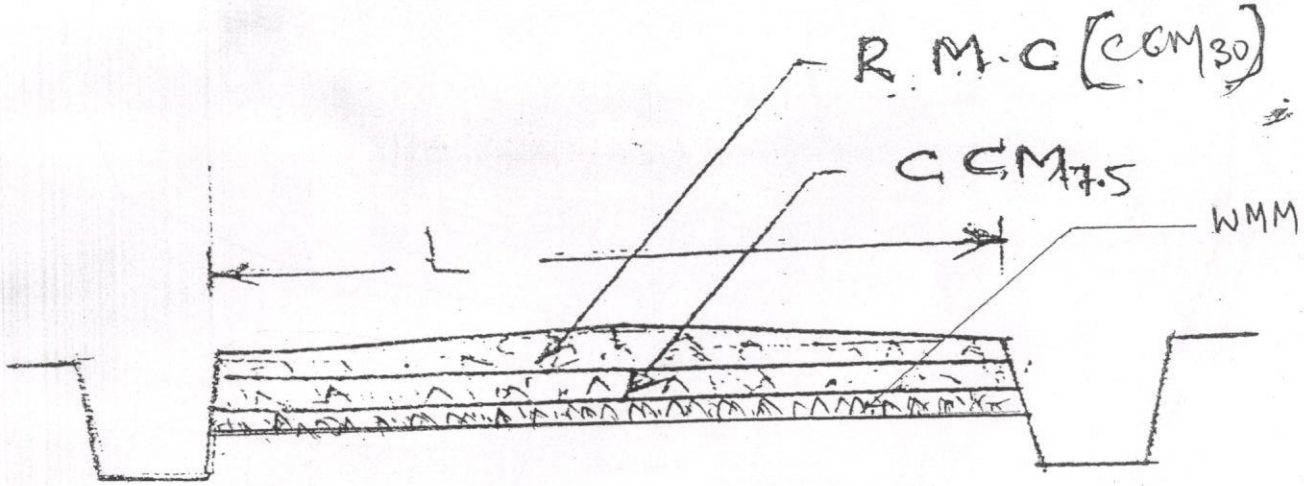

C/S OF C.C. ROAD

BRUHAT BANGALORE MAHANAGARA PALIKE
WARD: 4 - YELHANKA SATELLITE TOWN

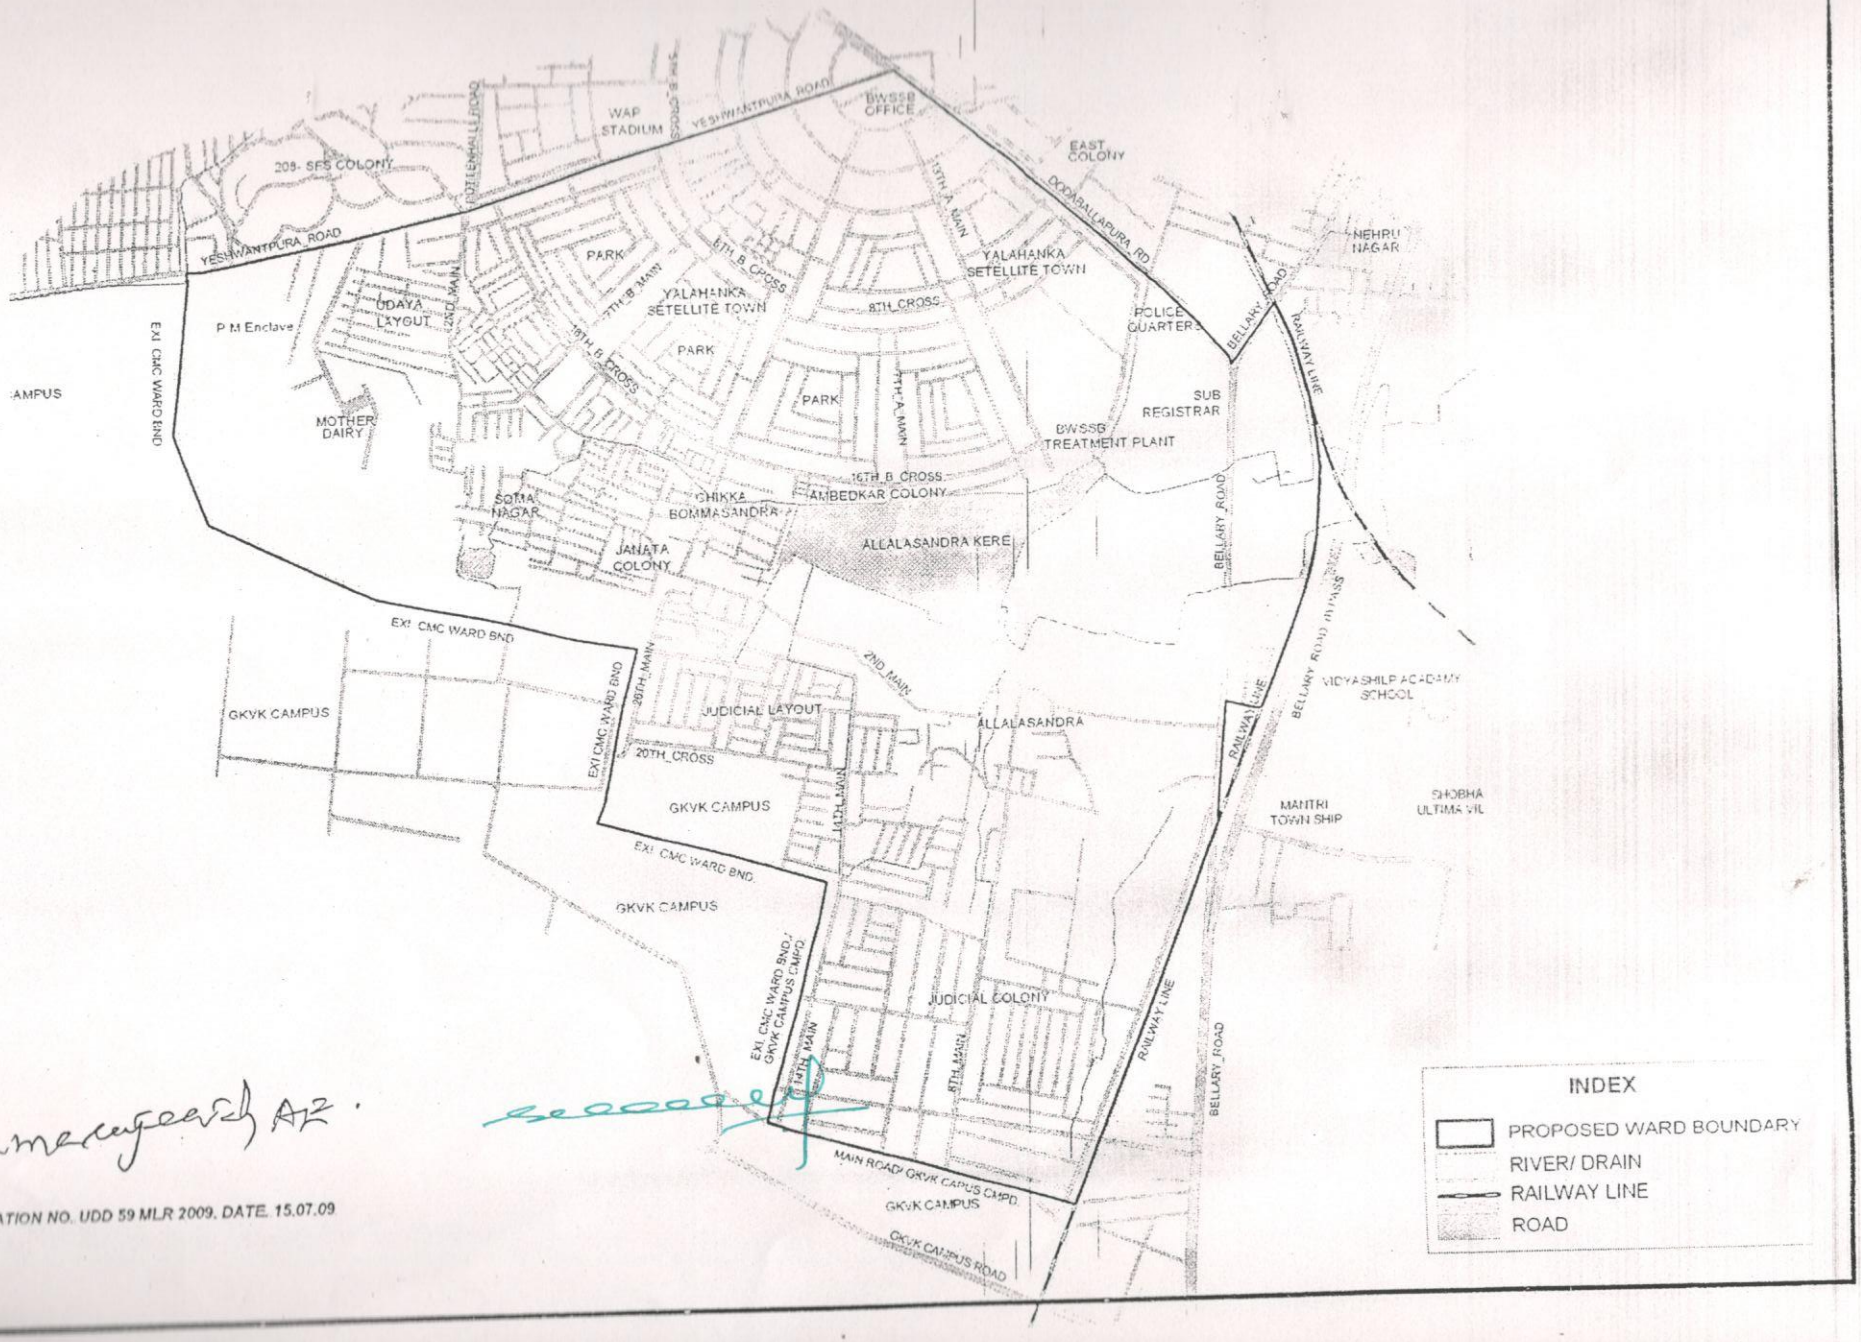

Ramanujaiah AE.

NOTIFICATION NO. UDD 59 MLR 2009, DATE. 15.07.09